
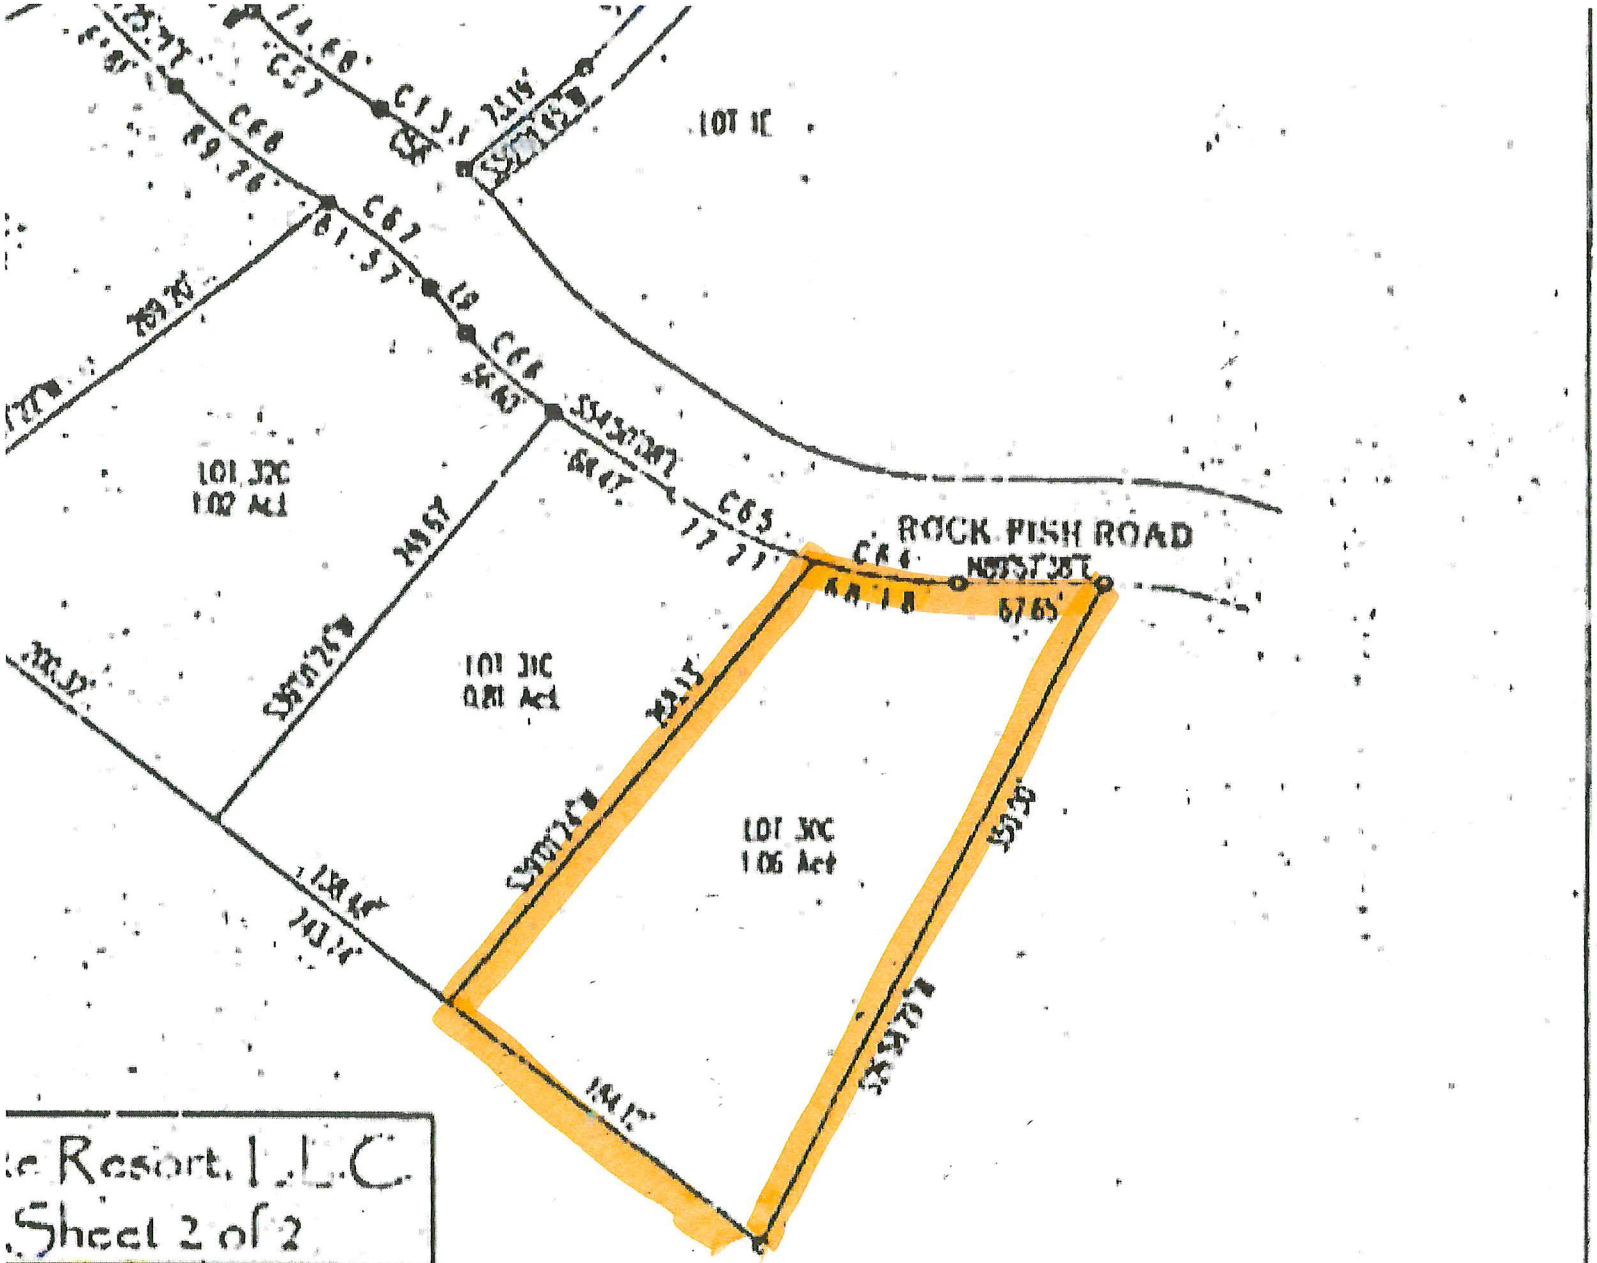



e Resort, L.L.C.
Sheet 2 of 2

TOTAL ACRES: 33.331
NUMBER of LOTS: 52
SCALE: 1" = 100' 8/31/2006
DRAWING #04-361 1

Swan Ridge Lake Resort, L.L.C.
Section C

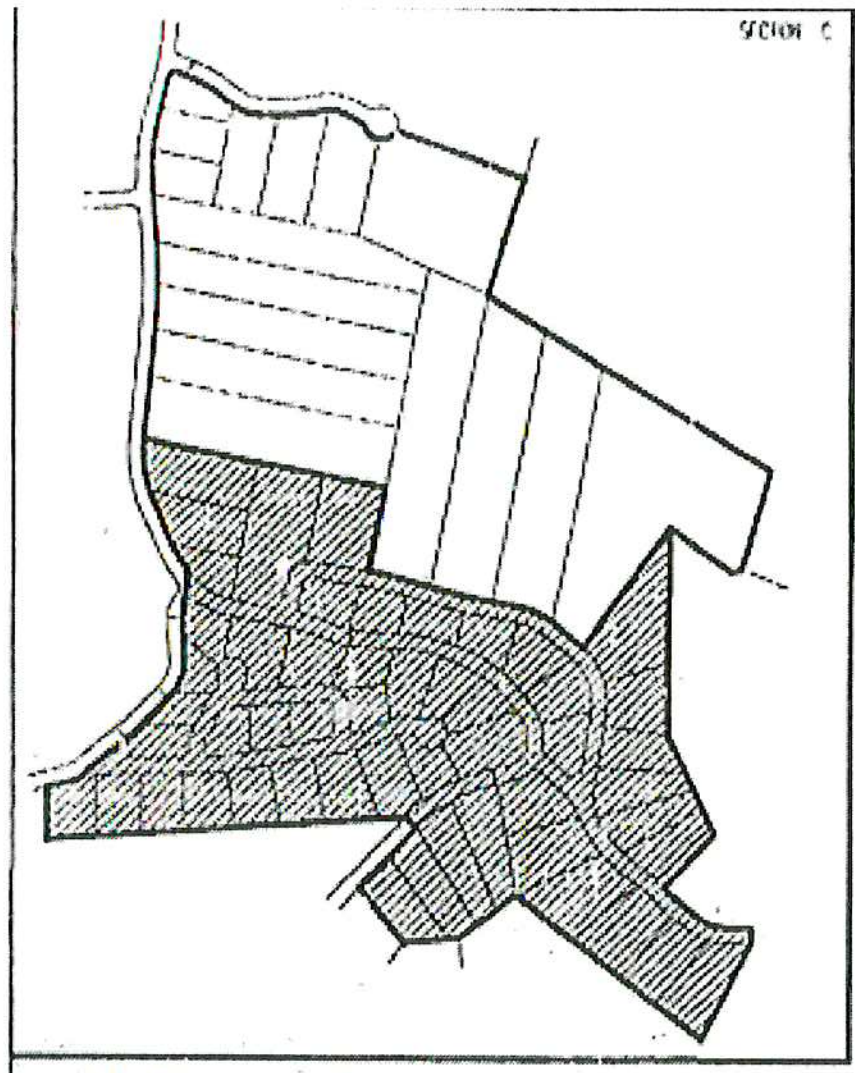

[illegible]

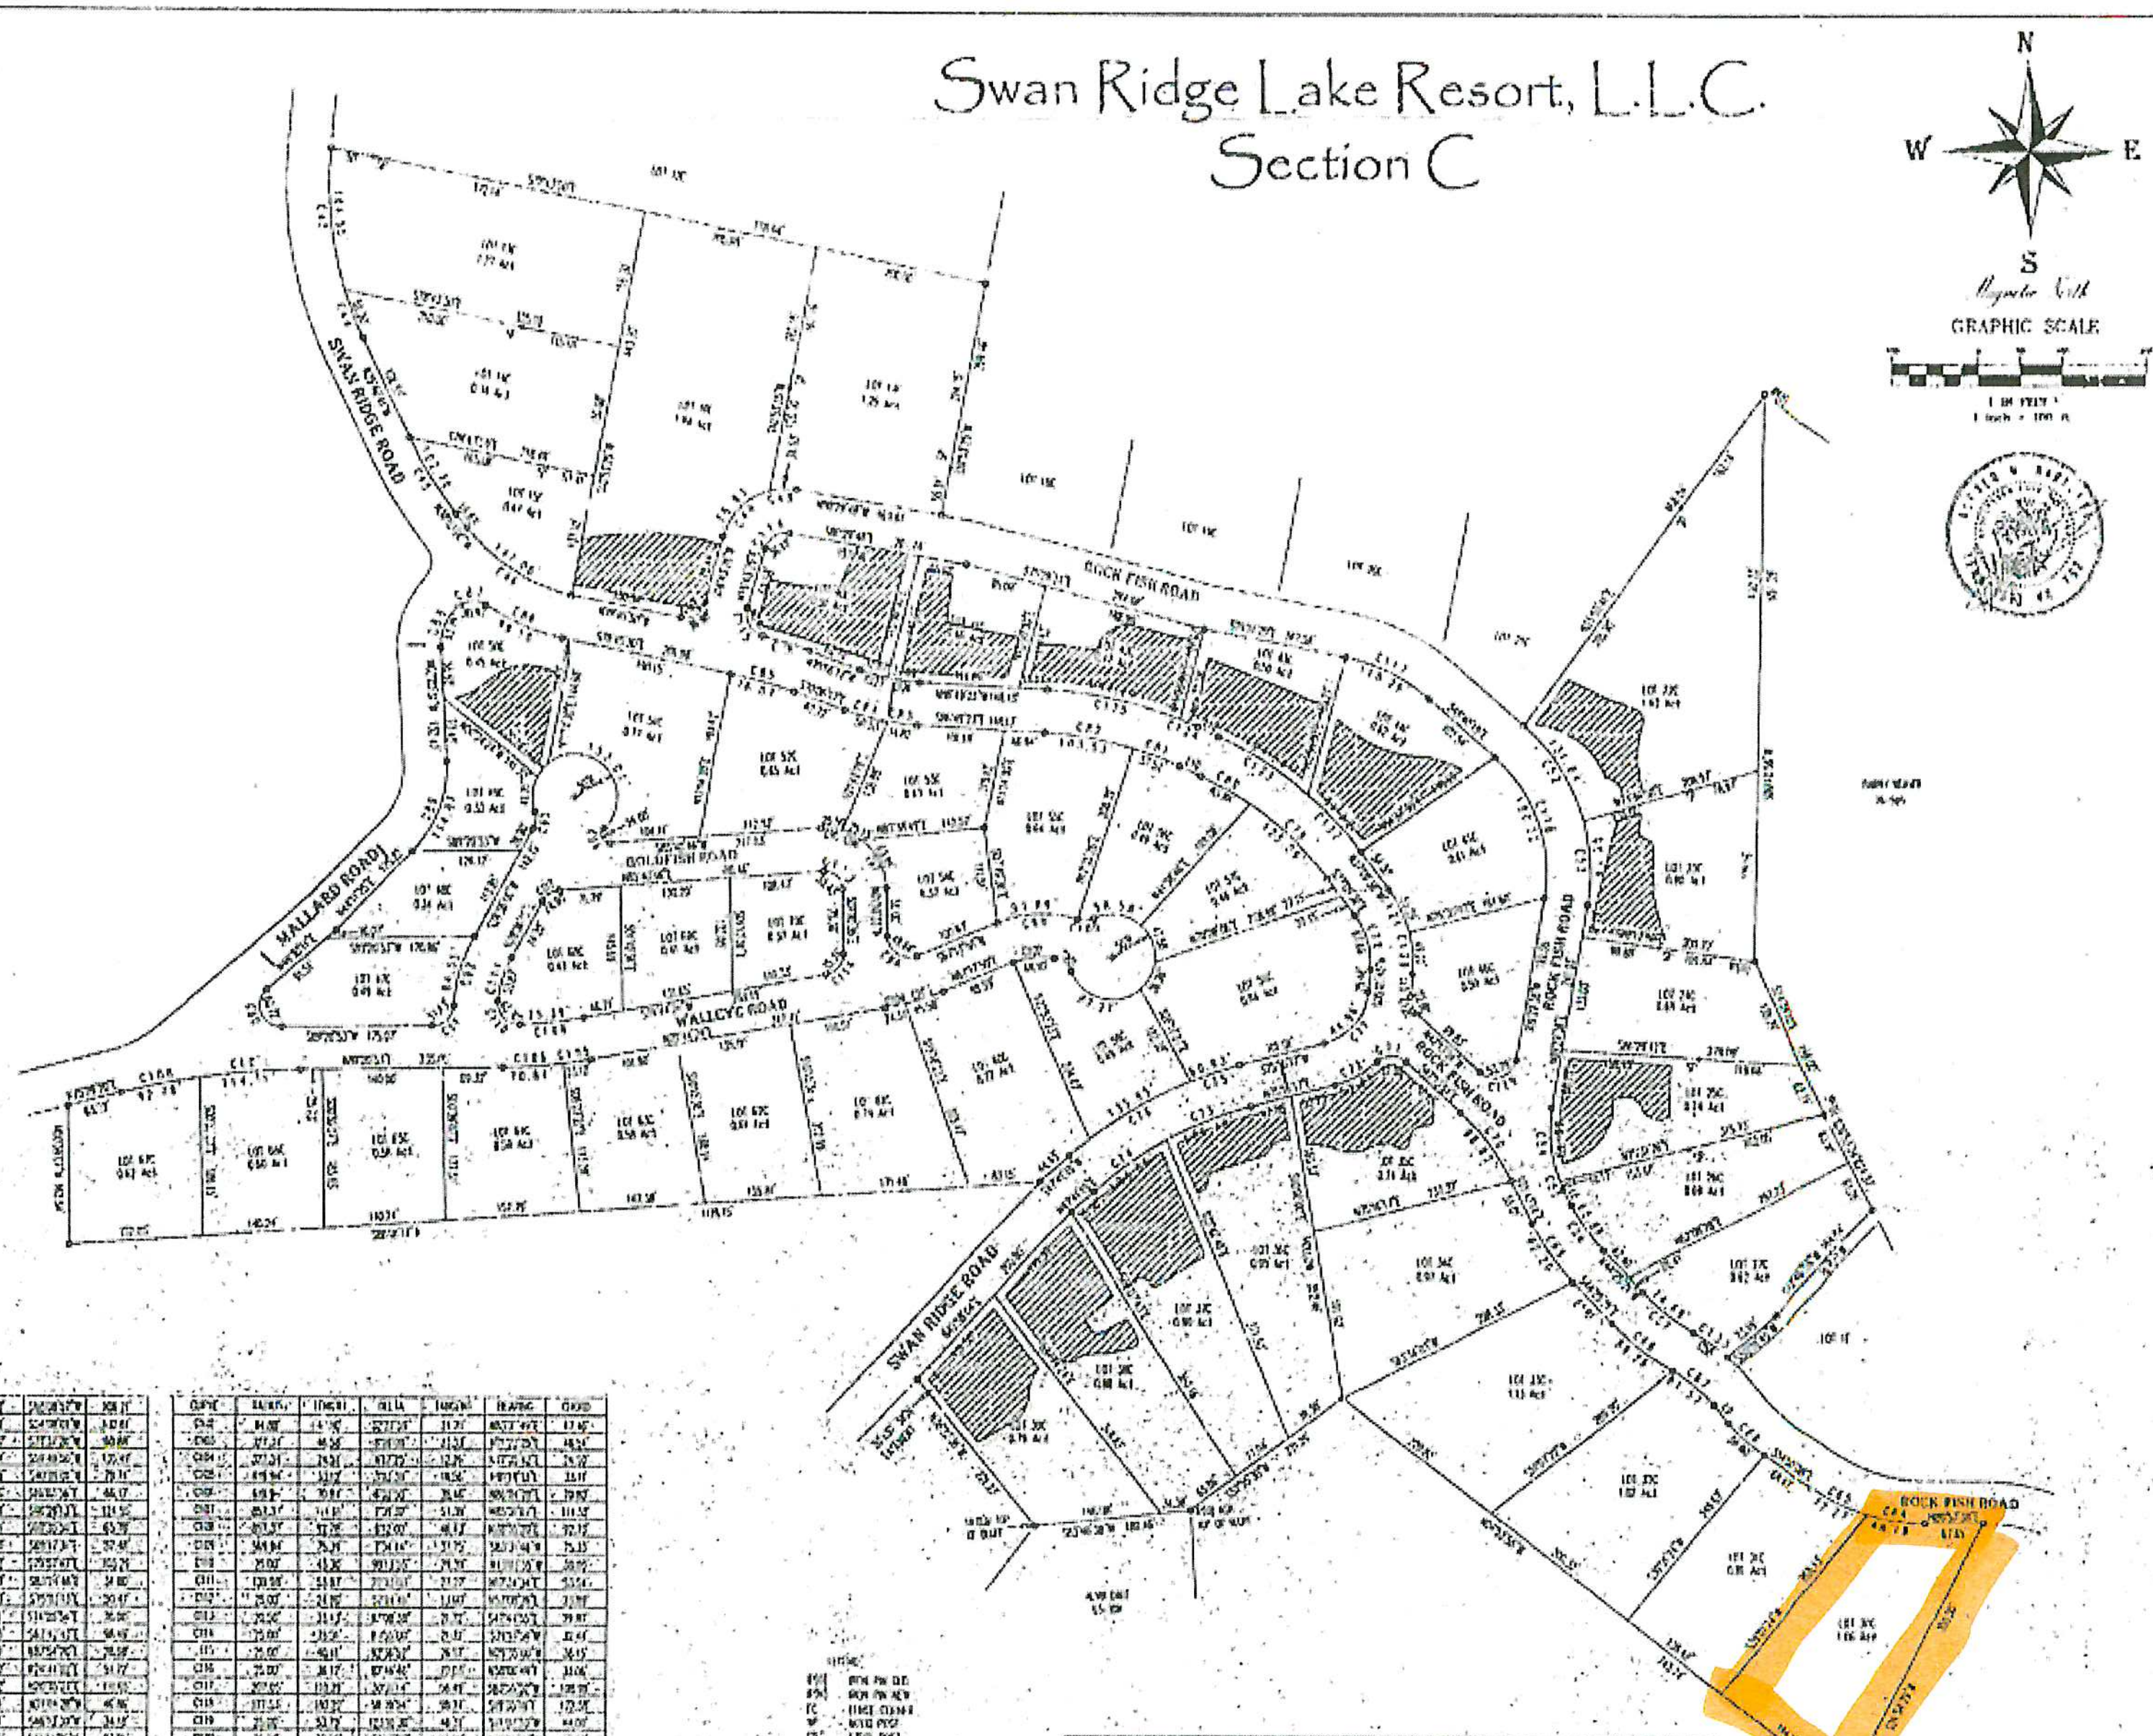

CURVE	RADIUS	LENGTH	DELTA	TANGENT	BEARING	CHORD
[illegible]	[illegible]	[illegible]	[illegible]	[illegible]	[illegible]	[illegible]

Bartlett Surveying	Swan Ridge Lake Resort, L.L.C. Section C, Sheet 2 of 2	
	3rd CIVIL DISTRICT	TOTAL ACRES: 35.331
	CLAY COUNTY, TN	NUMBER of LOTS: 52
	TAX MAP 58 PARTIAL P/O 2	SCALE: 1" = 100' 8/31/2006
	P-L P/O BK 71 PG 223	DRAWING: [illegible]