TOPOGRAPHIC SURVEY OF
LOT-296
PAA-KO VILLAGE, UNIT 2
BERNALILLO COUNTY, NEW MEXICO
NOVEMBER, 2005

50 0 50 100 150 Feet

SCALE: 1"=50'

CURVE	DELTA	RADIUS	ARC	TANGENT	BEARING	CHORD
C1	(14°19'58"	475.00 475.00	118.82 143.60	59.72	S 74°39'35" E,	118.51)= FIELD
C2	03°15'49"	925.00	52.69	26.35	S 69°10'56" E,	52.68

LEGEND:

FL= FLOWLINE ELEVATION
NG= NATURAL GROUND ELEVATION
TA= TOP OF ASPHALT ELEVATION

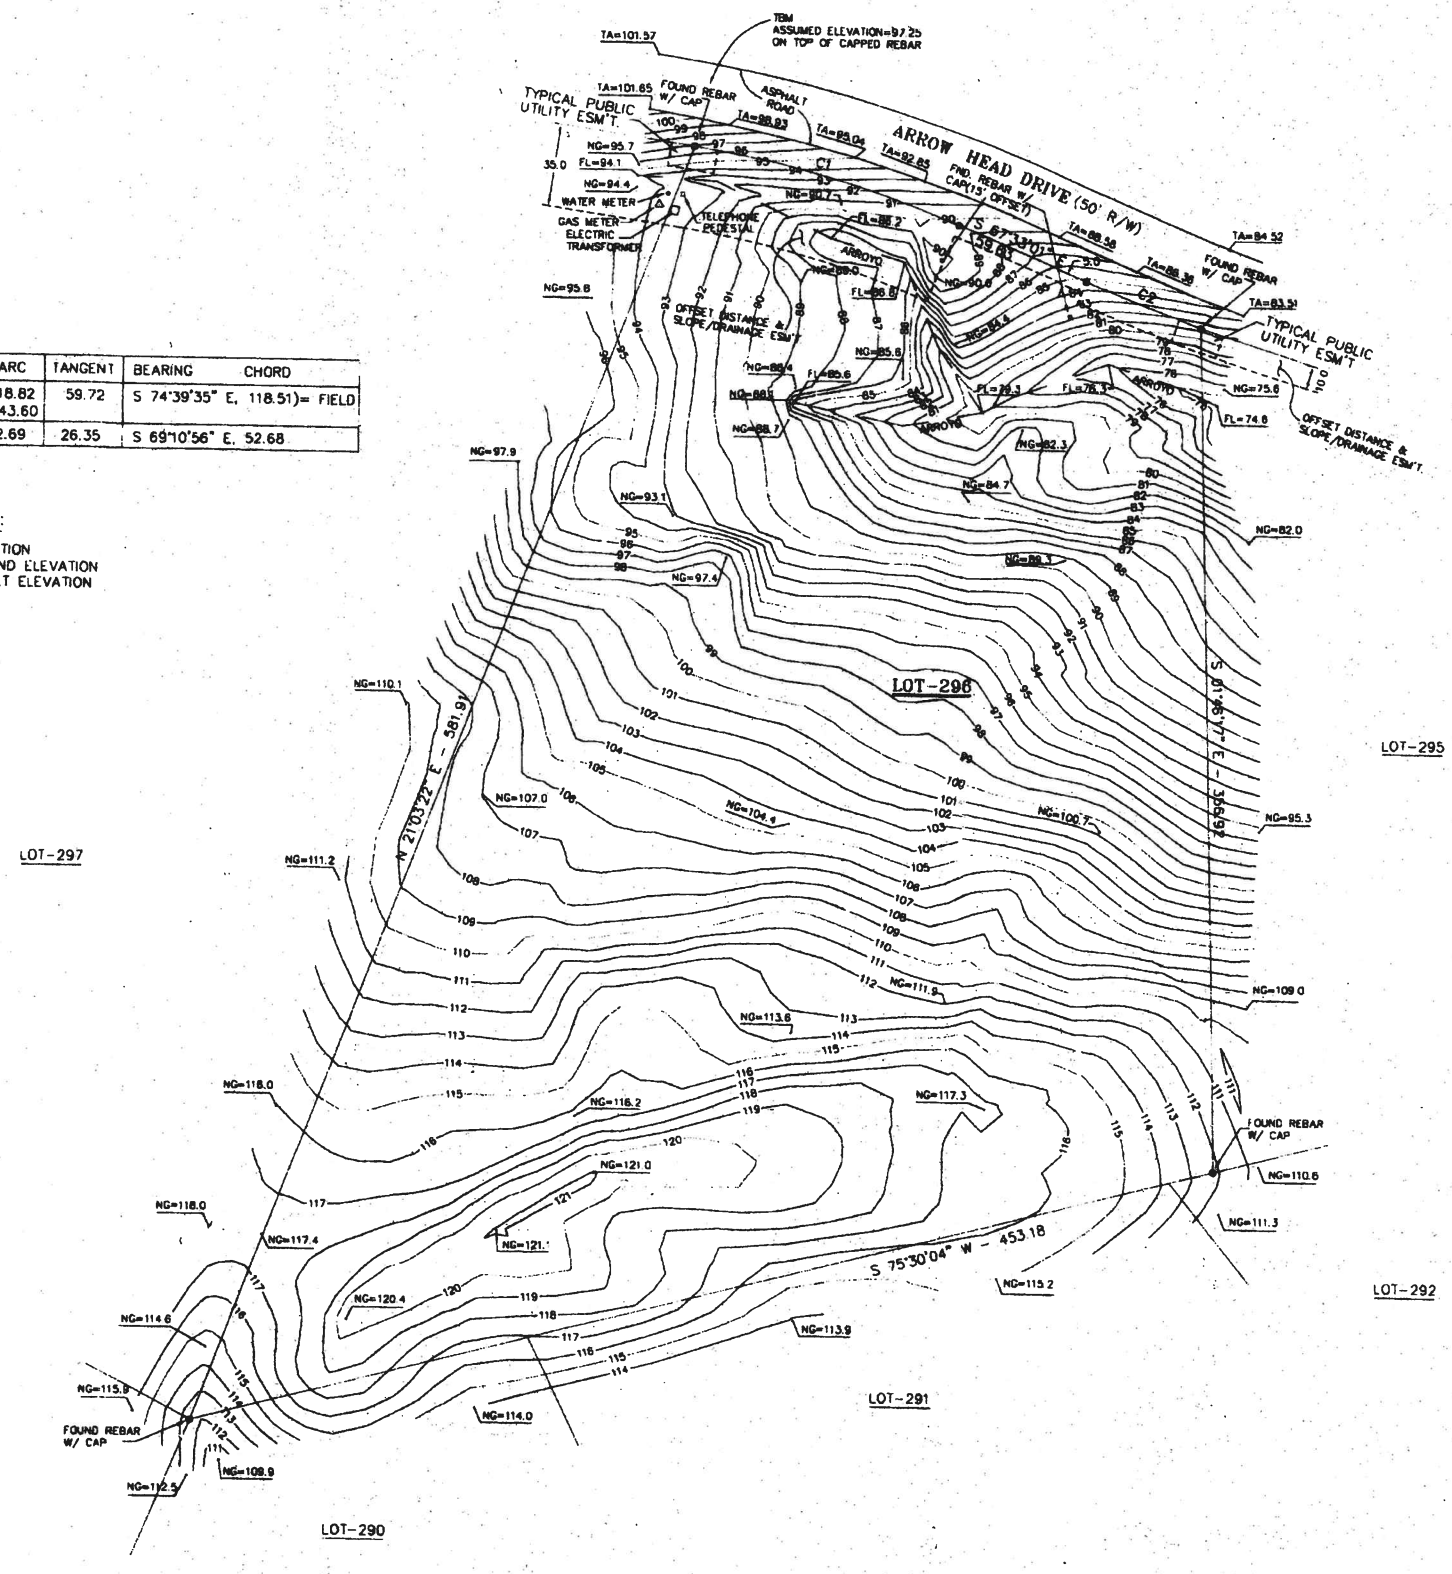

HALL SURVEYING CO.
12805 Menaul Blvd. N.E.
Albuquerque, New Mexico 87112
Phone: (505) 292-6727.

CLIENT: MIKE CABER
DRAWINGS\LS-3003\LS-3003.DWG