


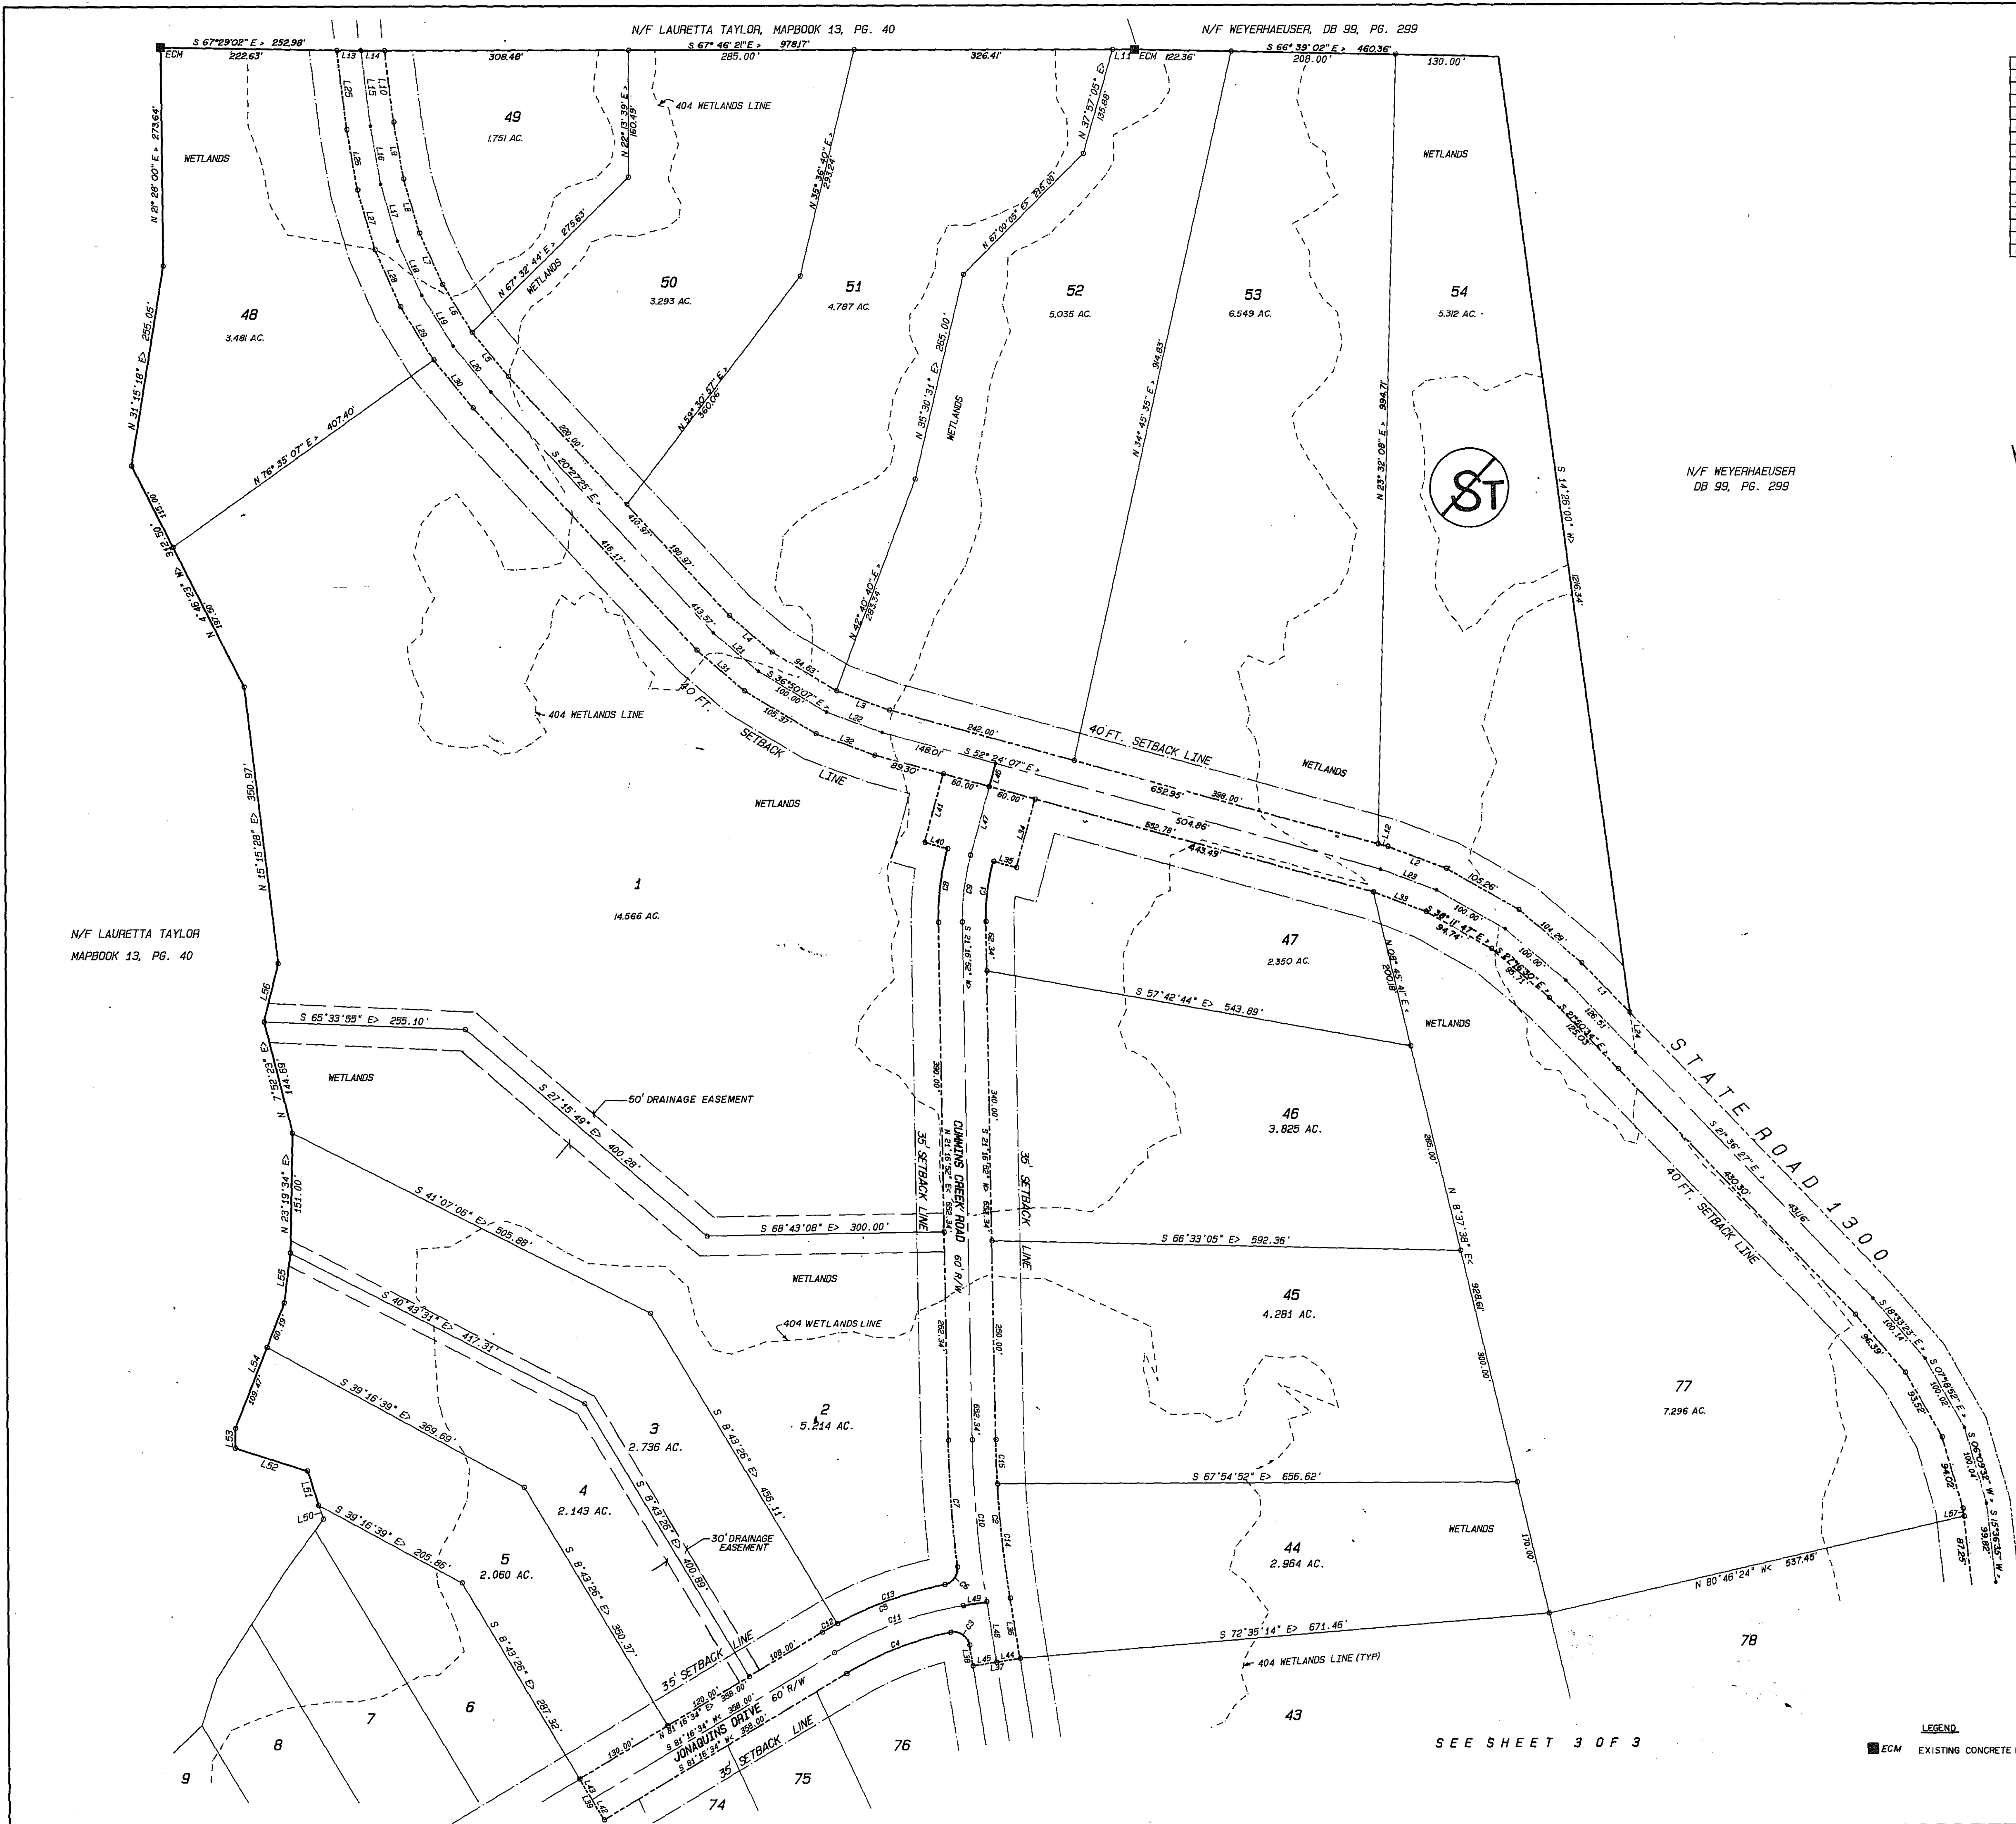

CURVE TABLE			
CURVE	ARC	DELTA	RADIUS
C1	76.59	16°15'14"	270.00
C2	200.98	8°05'25"	1423.31
C3	32.40	92°48'30"	20.00
C4	141.30	19°06'23"	425.53
C5	167.41	19°45'10"	425.53
C6	30.00	85°56'53"	20.00
C7	160.46	6°11'53"	1483.31
C8	93.62	16°15'14"	330.00
C9	85.11	16°15'14"	300.00
C10	205.21	8°05'25"	1453.31
C11	174.24	21°54'57"	425.53
C12	22.01	2°35'49"	425.53
C13	145.40	17°09'29"	425.53
C14	145.06	5°50'22"	1423.31
C15	55.91	2°15'03"	1423.31


LINE TABLE		
LINE	BEARING	DISTANCE
L1	N 21° 50' 34" W	87.06
L2	N 47° 17' 56" W	78.72
L3	N 47° 35' 13" W	70.92
L4	N 37° 08' 08" W	70.70
L5	N 77° 12' 28" W	72.13
L6	N 09° 30' 28" W	71.00
L7	N 01° 56' 58" W	70.98
L8	N 05° 48' 31" E	71.28
L9	N 12° 12' 11" E	72.92
L10	N 13° 45' 40" E	89.96
L11	S 67° 46' 21" E	27.95
L12	N 52° 24' 07" W	12.95
L13	S 67° 29' 02" E	30.35
L14	S 67° 46' 21" E	30.33
L15	S 13° 45' 40" W	94.83
L16	S 12° 12' 11" E	75.00
L17	S 05° 48' 31" W	75.00
L18	S 01° 56' 58" E	75.00
L19	S 09° 30' 28" E	75.00
L20	S 17° 12' 28" E	75.00
L21	S 27° 08' 08" E	75.00
L22	S 47° 35' 13" E	75.00
L23	S 47° 17' 56" E	75.00
L24	S 14° 26' 00" W	50.70
L25	S 13° 45' 40" W	99.96
L26	S 12° 12' 11" W	77.08
L27	S 05° 48' 31" W	78.71
L28	S 01° 56' 58" E	79.02
L29	S 09° 30' 28" E	79.00
L30	S 17° 12' 28" E	77.57
L31	S 27° 08' 08" E	79.30
L32	S 47° 35' 13" E	79.08
L33	S 47° 17' 56" E	71.28
L34	S 37° 32' 06" W	90.27
L35	N 52° 27' 54" W	30.00
L36	S 13° 11' 25" N	76.74
L37	N 76° 48' 35" W	60.00
L38	N 13° 11' 25" E	26.26
L39	N 8° 43' 26" N	60.00
L40	N 52° 27' 54" W	30.00
L41	N 37° 32' 06" E	90.41
L42	N 8° 43' 26" N	30.00
L43	N 8° 43' 26" N	30.00
L44	N 76° 48' 35" W	30.00
L45	N 76° 48' 35" W	30.00
L46	S 37° 32' 06" N	30.00
L47	S 37° 32' 06" E	90.34
L48	S 13° 11' 25" N	76.74
L49	N 76° 48' 29" W	30.12
L50	N 4° 25' 10" E	18.46
L51	N 4° 25' 10" E	45.54
L52	N 80° 13' 26" N	95.78
L53	N 22° 28' 46" E	25.04
L54	N 43° 46' 50" E	165.56
L55	N 23° 34' 20" E	62.96
L56	N 35° 56' 48" E	76.01
L57	S 15° 36' 35" W	9.47

C. ROADWAY TABULATION

CUMMINS CREEK ROAD	3,399.76 Ln. Ft.
JONAQUIN'S DRIVE	2,435.35 " "
	5,835.11 Total



MAP TITLE	
FINAL PLAN JONAQUINS LANDING	
TOWNSHIP	HEPETHON
COUNTY	CARTERET COUNTY, NC
DATE	FEBRUARY 19, 1990
SCALE	1" = 100 FT.
PREPARED BY THOMAS & MAYO, P.A. CONSULTING ENGINEERS, PLANNERS and REGISTERED LAND SURVEYORS 1916 S. GLENBURIE RD. - SUITE 5 NEW BERN, NORTH CAROLINA 28550	
DESIGN/DRAFT	JFM/HP
PROJECT NO.	89-087
REV./DATE	
SHEET NO.	SHEET 2 OF 3

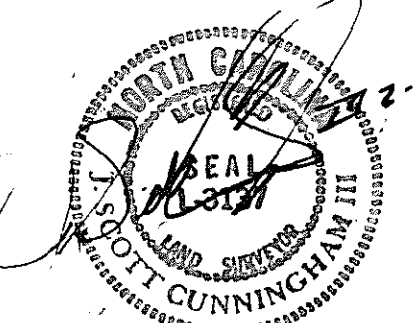

SEE SHEET 3 OF 3