OWNER:
AGUA DULCE HOLDINGS, LLC
1201 ORLANDO RD. AUSTIN, TEXAS
78733

REPLAT OF COYOTE RUN INDUSTRIAL SUBDIVISION

BEING A 183.693 ACRE TRACT OUT OF SECTION 35, BLOCK 38, T-1-N, T. & P. RR Co.
SURVEY A-286, COUNTY OF MARTIN, TEXAS

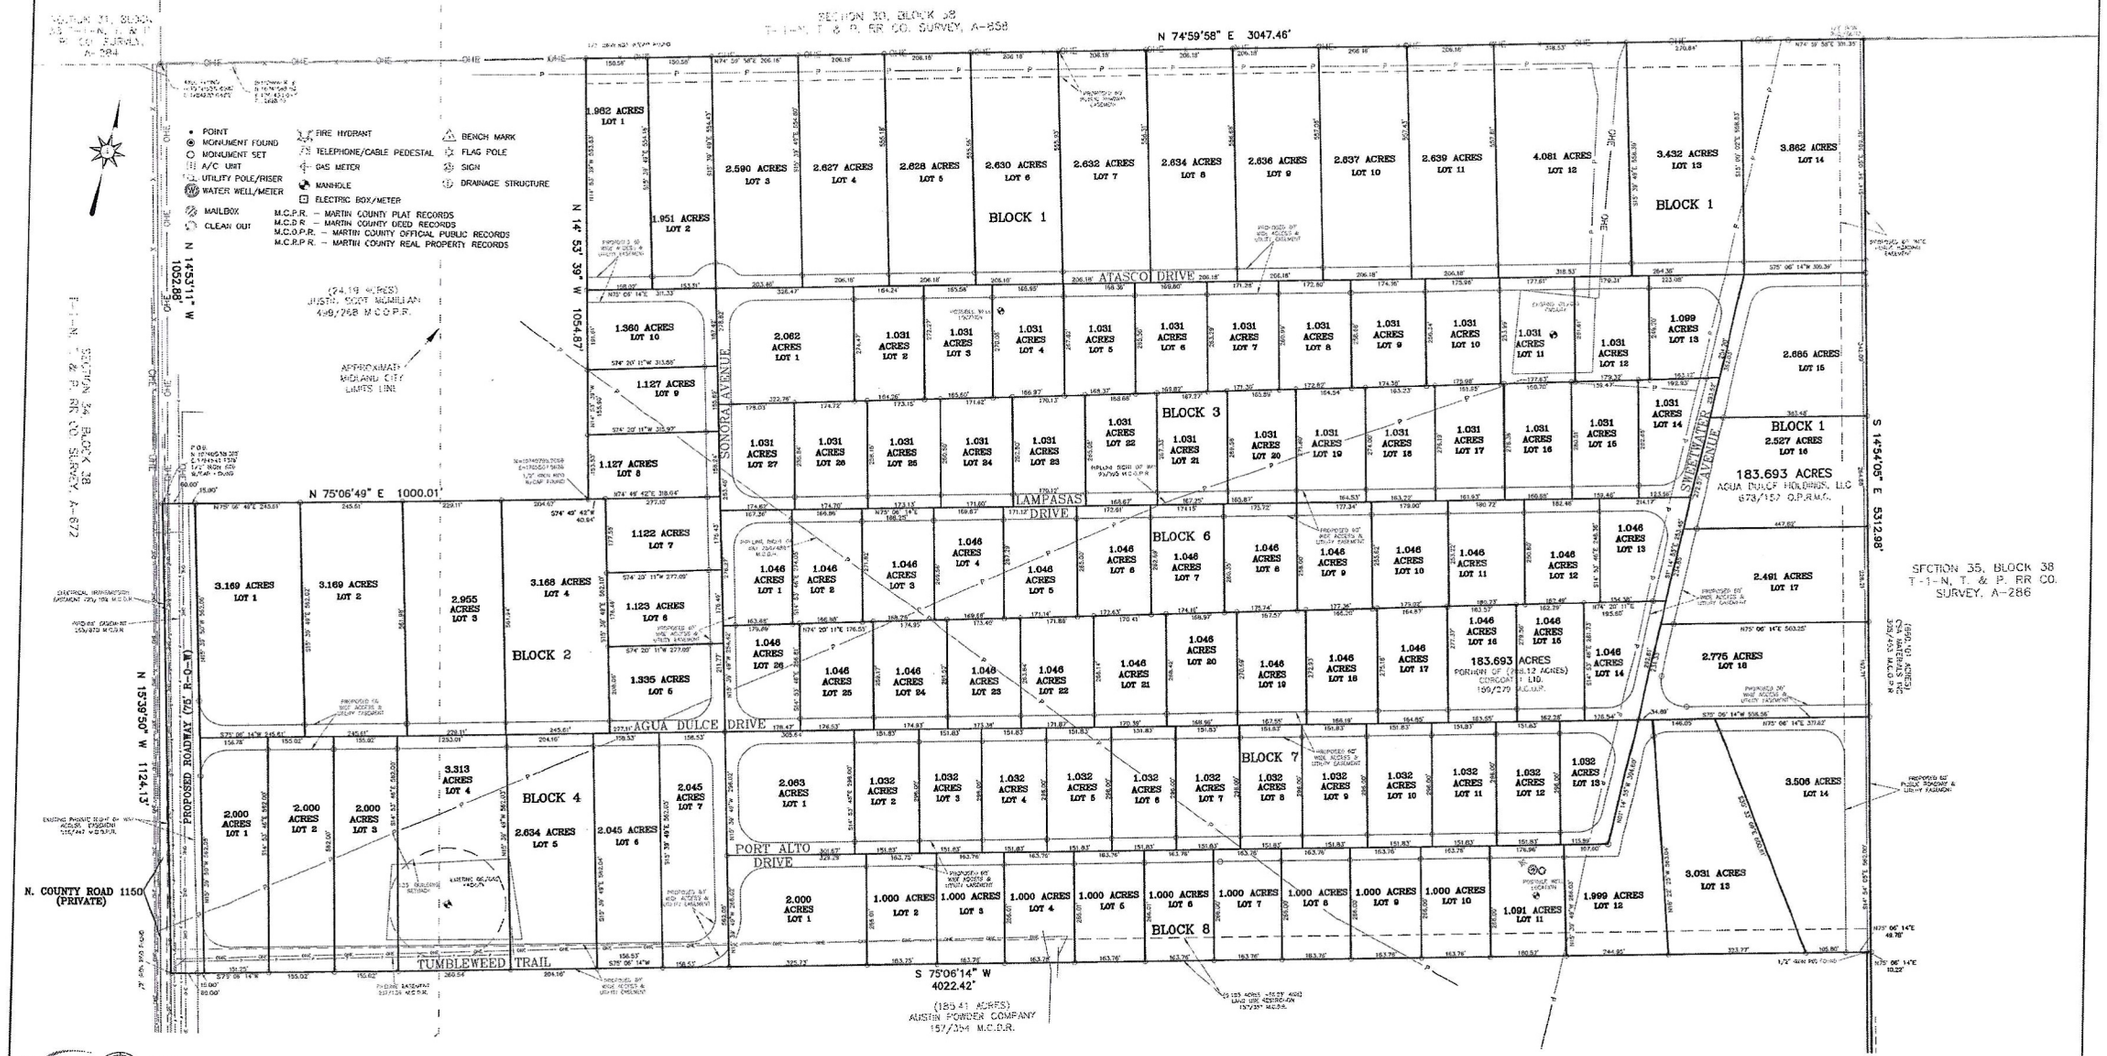

Watson Professional Group Inc

140 0 140 280 FEET
SCALE: 1" = 140'
BEARINGS, DISTANCES, COORDINATES AND ACREAGE SHOWN HEREON ARE GRID, NAD83, TEXAS CENTRAL ZONE (4203), US FEET.

JOB NO.: 10-50521 DRAFT MGW REV 0
FILE: S:\MARK\COYOTE RUN REPLAT\coyote 2 access points.dwg

FILED: October 26, 2020
AT 01:00 o'clock P.M.
LINDA GONZALES
District & County Clerk Martin Co., Texas
By: Deputy