


MISSISSIPPI MOUNTAIN. A CONDOMINIUM

CONDOMINIUM PLAT - AMENDMENT NO. 1

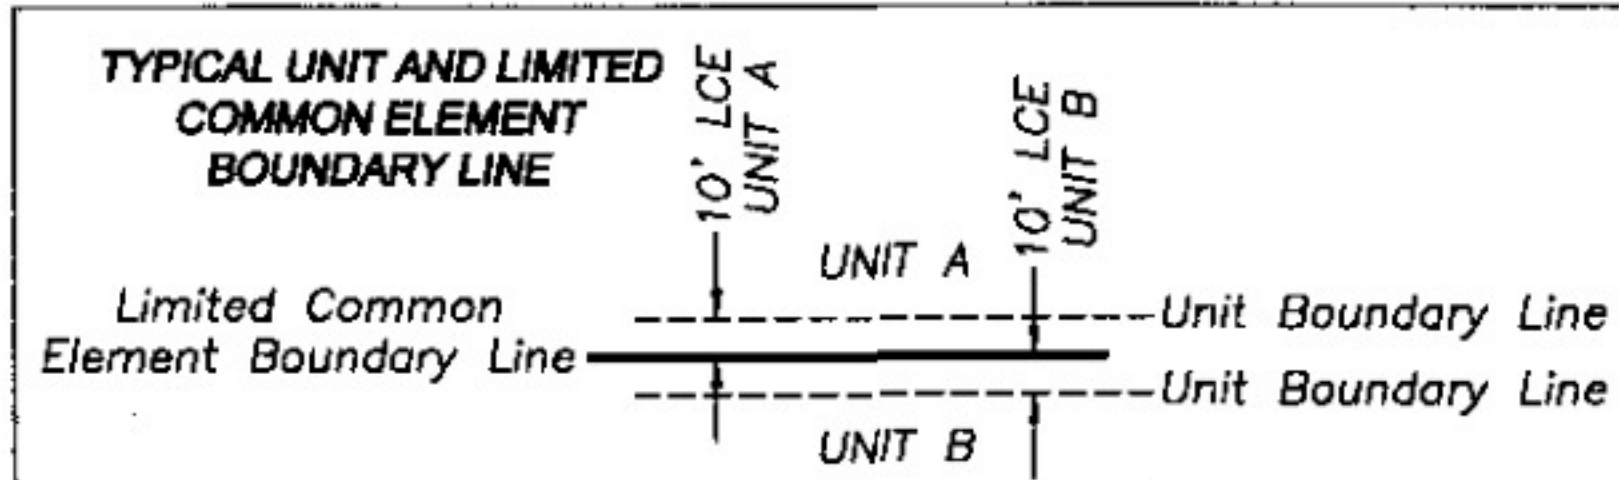

NOTE:
LIMITED COMMON ELEMENT:
 All lands within the Limited Common Elements Boundary Lines not occupied by the Unit shall be Limited Common Elements for the Exclusive use of the Immediately adjacent Unit, intending to include the area beneath each individual unit.


LEGEND

- These standard symbols will be found in the drawings
- ⊕ No. 8 x 30" rebar set with Grant County Aluminum Cap
 - ⊗ No. 8 rebar found with Grant County Aluminum Cap
 - ⊙ Concrete monument found
 - No. 6 rebar found
 - No. 6 x 24" rebar set with cap
 - ⊕ No monument set
 - ⊙ Existing Utility Pole
 - Existing Overhead Power
 - Condominium Boundary Line
 - Unit Line
 - Limited Common Element (LCE) Line
 - Easement Line
 - () Recorded as



Non-exclusive easement for uninterrupted and ungated vehicular and pedestrian ingress-egress and the right to construct, improve and maintain a private roadway and to install and maintain public utilities

66' WIDE PUBLIC ROADWAY EASEMENT FOR MISSISSIPPI LAKE

LOCATION SKETCH

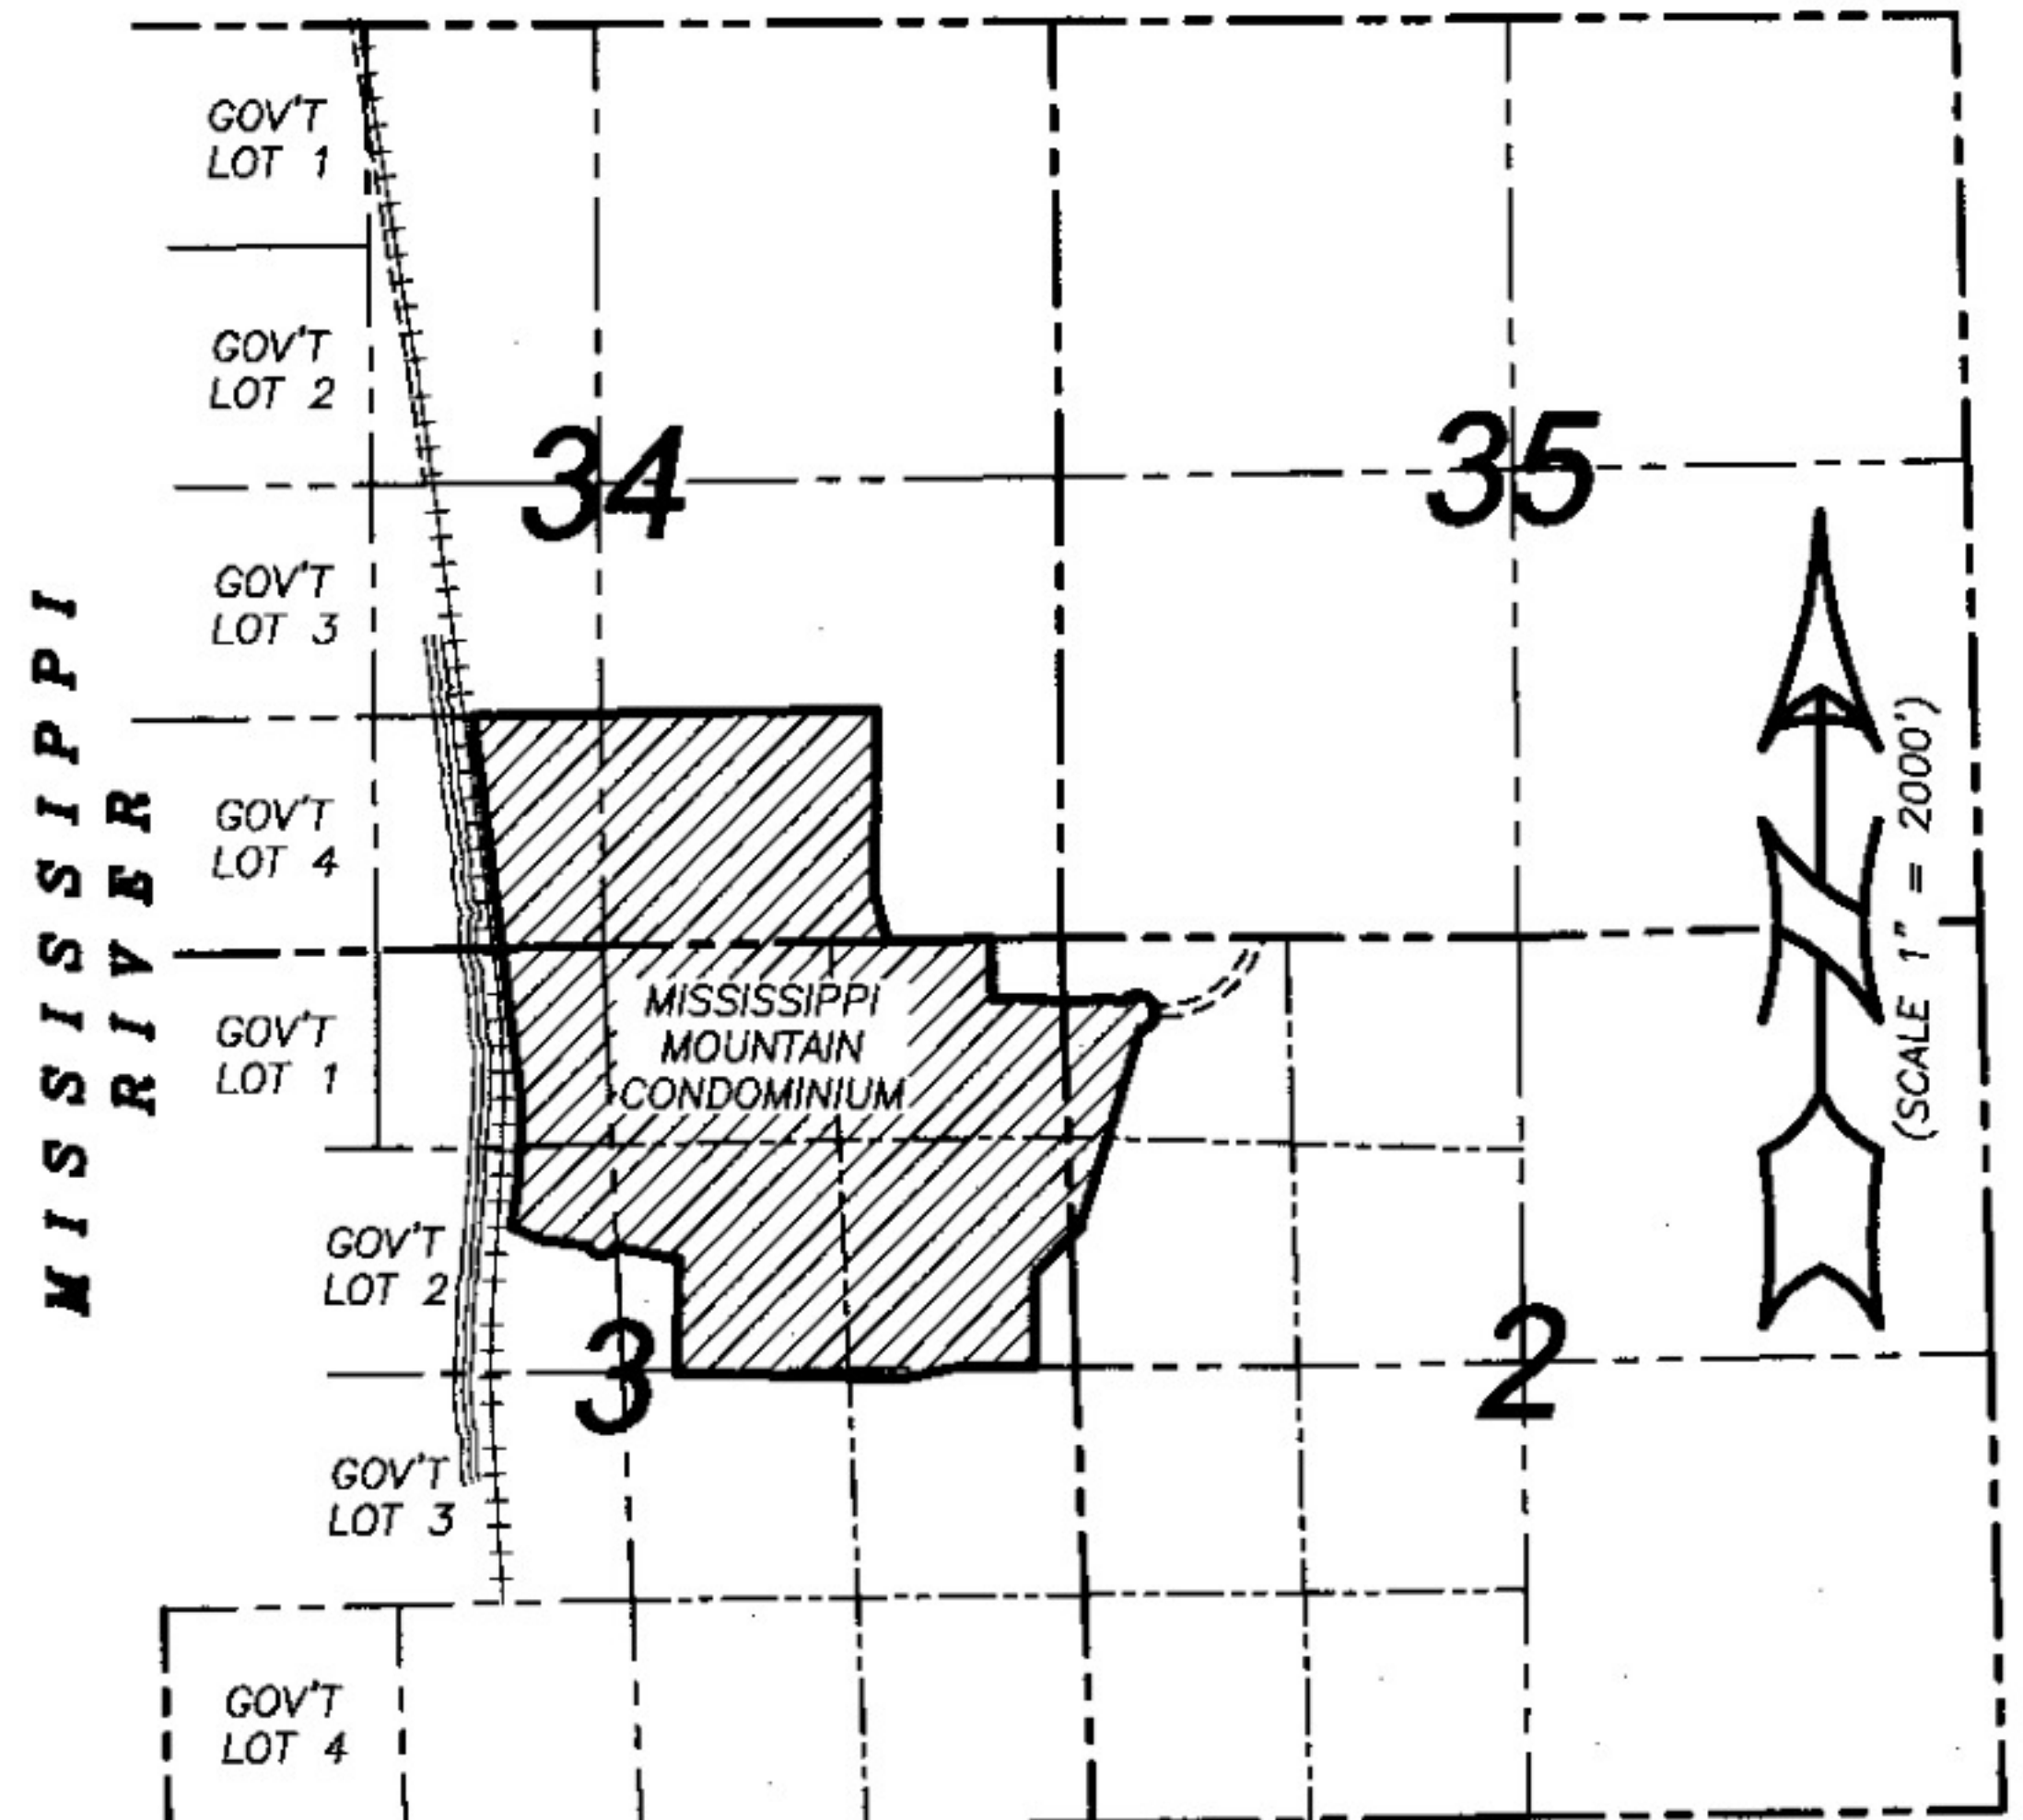

CURVE	ARC	RADIUS	CHORD	CHORD BEARING
C1	75.92'	55.00'	70.03'	S 50°27'23" W
C2	72.70'	50.00'	66.46'	N 41°45'30" W
C3	325.31'	1967.00'	324.94'	N 07°30'08" E
C4	122.02'	698.98'	121.87'	N 02°14'13" W
C5	166.99'	666.00'	166.55'	N 87°44'37" E
C6	95.84'	500.00'	95.69'	N 89°26'07" E
C7	152.31'	366.00'	151.21'	S 84°08'04" E
C8	391.75'	100.00'	185.14'	S 32°36'41" E

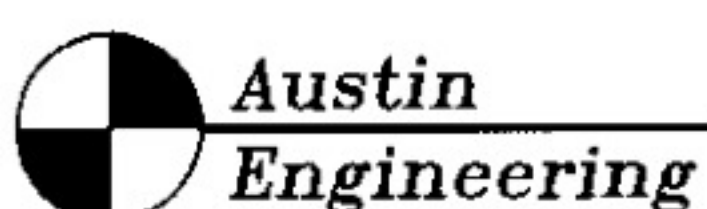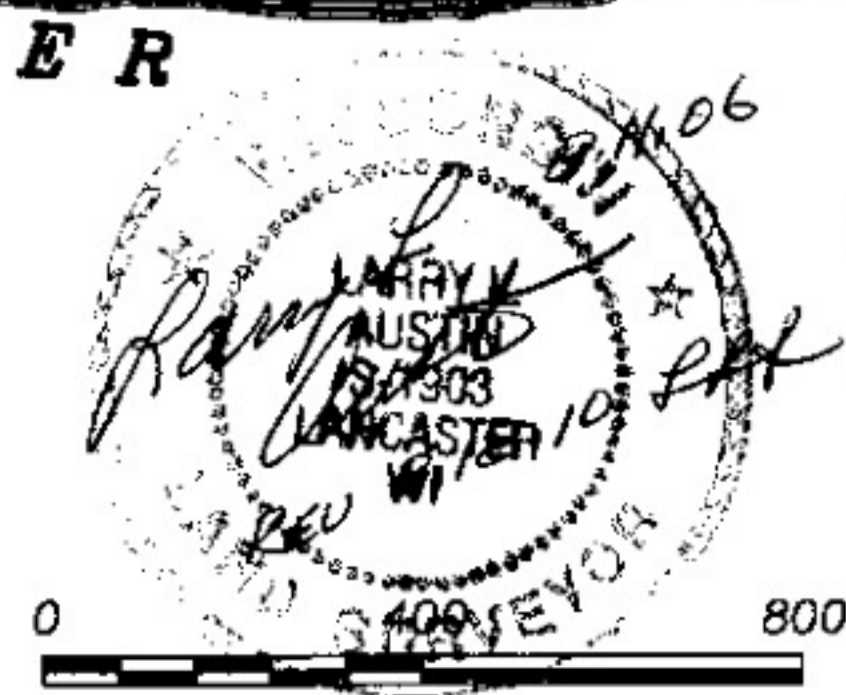

4211 HWY 81 E
 LANCASTER, WI 53813
 PHONE 608-723-6363
 FAX 608-723-6702

MISSISSIPPI MOUNTAIN - A CONDOMINIUM
 LOCATED IN SECTIONS 2 AND 3, T4N R6W AND SECTION 34,
 T5N R6W, BLOOMINGTON TOWNSHIP, GRANT COUNTY, WISCONSIN

JOB NO: 05s292
 FIELDBOOK: TDS RANGER
 G:\T5NR6W\34
 H:\PLAT\T5NR6W\MissMtn\Amend#1\MissMtn#1

DRAWN BY: AJ AUSTIN
 APPROVED: LL AUSTIN
 CREW: BS-SA-SB-BD

SHEET 1 OF 11