

Dec. # 1500987

CERTIFIED SURVEY MAP NO. 2910

Lot 1 of Certified Survey Map No. 2192 as recorded in Volume 8 of Certified Survey Maps of Dane County on Page 440, and being that part of the Northeast 1/4 of the Southeast 1/4 of Section 35, Town 5 North, Range 7 East, Township of Primrose, Dane County, Wisconsin, bounded and described as follows:

Commencing at the Southeast corner of said Section 35; thence North along the East line of Section 35, 1339.89 ft. to the true point of beginning of the lands being described; thence continuing North, 885.70 ft.; thence West, 582.36 ft. to the centerline of Peerless Road; thence S15°11'15"E along said centerline, 187.78 ft.; thence Southeasterly along said centerline and the arc of a curve to the left whose radius is 900.00 ft. and whose chord is 326.75 ft. and bears S25°38'47"E; thence S36°06'19"E along said centerline, 98.99 ft.; thence Southeasterly along said centerline and the arc of a curve to the left whose radius is 3645.00 ft. and whose chord is 341.25 ft. and bears S38°47'18"E; thence S41°28'17"E along said centerline, 85.99 ft.; thence N89°33'32"E, 62.68 ft. to the point of beginning; subject to a public road right-of-way over the Westerly 33.00 ft. thereof.

I hereby certify that this Survey is in compliance with Chapter 236.34 of the Wisconsin Statutes.


I hereby certify that I have surveyed and mapped the lands described hereon and that this map is a correct representation in accordance with the information furnished.

5-16-78

SURVEYED FOR: John W. Grimm
Peerless Road
New Glarus, Wisc. 53574

Richard D. Talarczyk
Richard D. Talarczyk

NOTE: Bearings referenced to East line of SE 1/4 of Section 35 which was assumed to bear North.

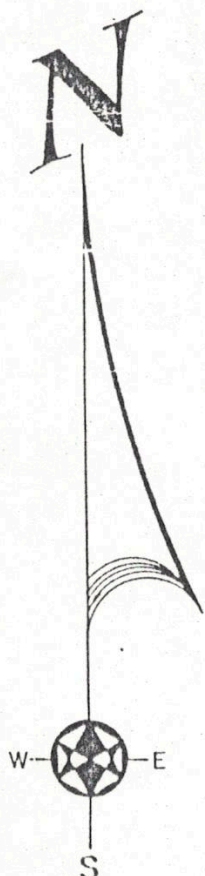

INTERIOR ANGLES:

- | | |
|--------------|--------------|
| ① 90°26'28" | ⑤ 169°32'28" |
| ② 90°00'00" | ⑥ 177°19'01" |
| ③ 74°48'45" | ⑦ 177°19'01" |
| ④ 169°32'28" | ⑧ 131°01'49" |

LEGEND:

- SOIL BORING
○ 3/4" x 24" Round Iron Rod found.
● 3/4" x 24" Round Iron Rod Set, Weigh. 1.50 Lb./Lineal Ft.

APPROVED FOR RECORDING per Dane County Agriculture, Zoning, Planning & Water Resources Committee action of July 22, 1978.

N. Smith
(Signed) # 2182


REGISTER OF DEEDS CERTIFICATE:

Received for record this 28 day of October, 1978, at 9:12 o'clock A.M., and recorded in Volume 11 of CERTIFIED SURVEY MAPS of Dane County, on Page 290.

By: *Vera Chapman* Register of Deeds
Harold K. Hill

CURVE DATA

CURVE	INT. ANGLE	RADIUS	CHORD	CHORD BEARING
⑨ ⑩	20°55'04"	900.00'	326.75'	S25°38'47"E
⑪ ⑫	5°21'58"	3645.00'	341.25'	S38°47'18"E
④ ⑤	20°55'04"	867.00'	314.77'	S25°38'47"E
⑥ ⑦	5°21'58"	3612.00'	338.16'	S38°47'18"E

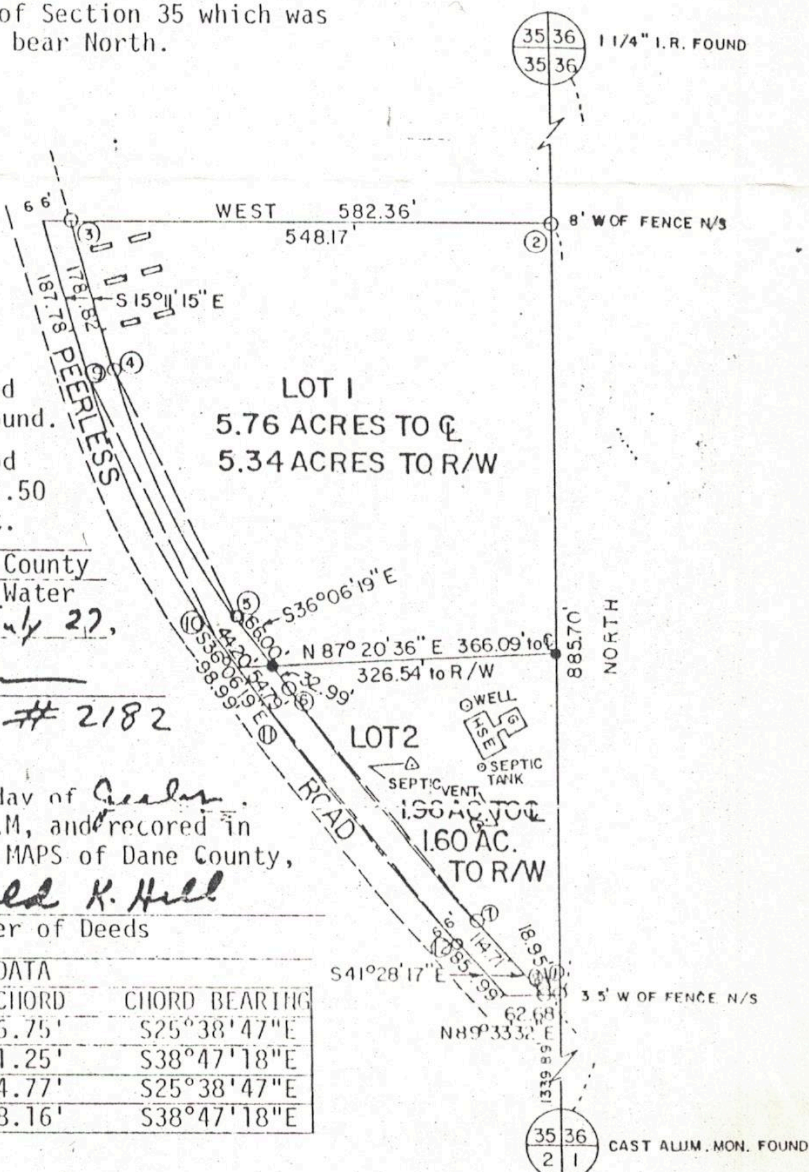

BOOK 21 PAGE 45
JOB NO. 7878
CHECKED *[Signature]*
DRAWN BY *[Signature]*

SCALE: 1" = 200'

TALARCZYK & ASSOC., INC.

Rt. 1 Box 19A
NEW GLARUS, WI 53574
Phone 608/527-5216