


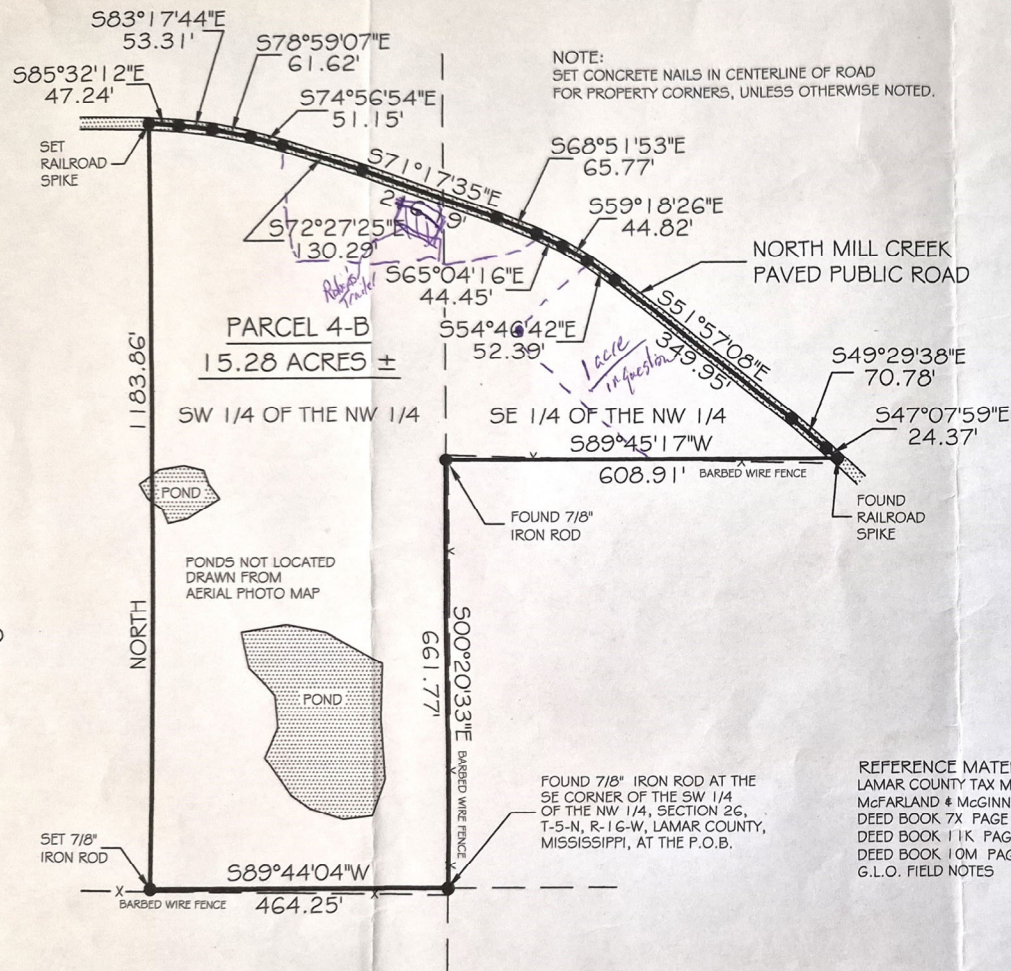

DESCRIPTION:

BEGINNING AT A 7/8" IRON ROD AT THE SOUTHEAST CORNER OF THE SW 1/4 OF THE NW 1/4 OF SECTION 26, TOWNSHIP 5 NORTH, RANGE 16 WEST, LAMAR COUNTY, MISSISSIPPI, AND RUN S89°44'04"W ALONG THE FORTY LINE FOR 464.25 FEET TO A 7/8" IRON ROD; THENCE RUN NORTH FOR 1183.86 FEET TO A RAILROAD SPIKE IN THE CENTERLINE OF NORTH MILL CREEK ROAD; THENCE RUN ALONG SAID CENTERLINE THE FOLLOWING COURSES AND DISTANCES; S85°32'12"E FOR 47.24 FEET TO A CONCRETE NAIL; S83°17'44"E FOR 53.31 FEET TO A CONCRETE NAIL; S78°59'07"E FOR 61.62 FEET TO A CONCRETE NAIL; S74°56'54"E FOR 51.15 FEET TO A CONCRETE NAIL; S72°27'25"E FOR 130.29 FEET TO A CONCRETE NAIL; S71°17'35"E FOR 216.19 FEET TO A CONCRETE NAIL; S68°51'53"E FOR 65.77 FEET TO A CONCRETE NAIL; S65°04'16"E FOR 44.45 FEET TO A CONCRETE NAIL; S59°18'26"E FOR 44.82 FEET TO A CONCRETE NAIL; S54°46'42"E FOR 52.39 FEET TO A CONCRETE NAIL; S51°57'08"E FOR 349.95 FEET TO A CONCRETE NAIL; S49°29'38"E FOR 70.78 FEET TO A CONCRETE NAIL; S47°07'59"E FOR 24.37 FEET TO A RAILROAD SPIKE; THENCE LEAVING SAID CENTERLINE RUN S89°45'17"W FOR 608.91 FEET TO A 7/8" IRON ROD ON THE FORTY LINE; THENCE RUN S00°20'33"E ALONG THE FORTY LINE FOR 661.77 FEET BACK TO THE POINT OF BEGINNING. SAID PARCEL OF LAND IS A PART OF THE SW 1/4 OF THE NW 1/4 AND THE SE 1/4 OF THE NW 1/4 OF SECTION 26, TOWNSHIP 5 NORTH, RANGE 16 WEST, LAMAR COUNTY, MISSISSIPPI, AND CONTAINING 15.28 ACRES MORE OR LESS.


REFERENCE MATERIALS:

LAMAR COUNTY TAX MAP #16-26
McFARLAND & MCGINNIS SURVEY PLAT #R01202
DEED BOOK 7X PAGE 635
DEED BOOK 11K PAGE 572
DEED BOOK 10M PAGE 524, 526
G.L.O. FIELD NOTES

NOTE:

THIS IS TO CERTIFY THAT A PORTION OF THIS PROPERTY IS WITHIN ZONE 'X' WHICH IS THE AREA DETERMINED TO BE OUTSIDE THE 500 YEAR FLOOD PLAIN ACCORDING TO F.I.R.M. COMMUNITY PANEL NUMBER: 28073C 0015 D.
DATED: JULY 2, 1991.

GRAPHIC SCALE

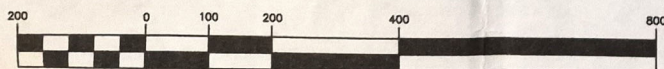

(IN FEET)
1 inch = 200 ft.

JANICE L. JONES
McFARLAND & MCGINNIS, P.L.L.C.
PROFESSIONAL SURVEYORS
589 COUNTY ROAD 8
LAUREL, MS 39443
PHONE: 601-428-1838

SCALE		SURVEY CLASSIFICATION		BEARING DETERMINATION	
1" = 200'		CLASS 'C'		SOLAR	
DATE: 12/03/2004	PARTY CHIEF: MIKE MCGINNIS	TECHNICIANS: BRUCE McFARLAND		DRAWN BY: MIKE MCGINNIS	DRAWING NO. J06604B

CERTIFICATE: THIS IS TO CERTIFY THAT I HAVE CAUSED A SURVEY TO BE MADE ON THE PROPERTY LINES SHOWN ON THIS PLAT, AND THAT SAID SURVEY IS TRUE AND CORRECT TO THE BEST OF MY KNOWLEDGE AND BELIEF.

Michael R. McGinnis

MICHAEL RAYMOND MCGINNIS
PROFESSIONAL SURVEYOR
NO. P.L.S.-02827
STATE OF MISSISSIPPI

